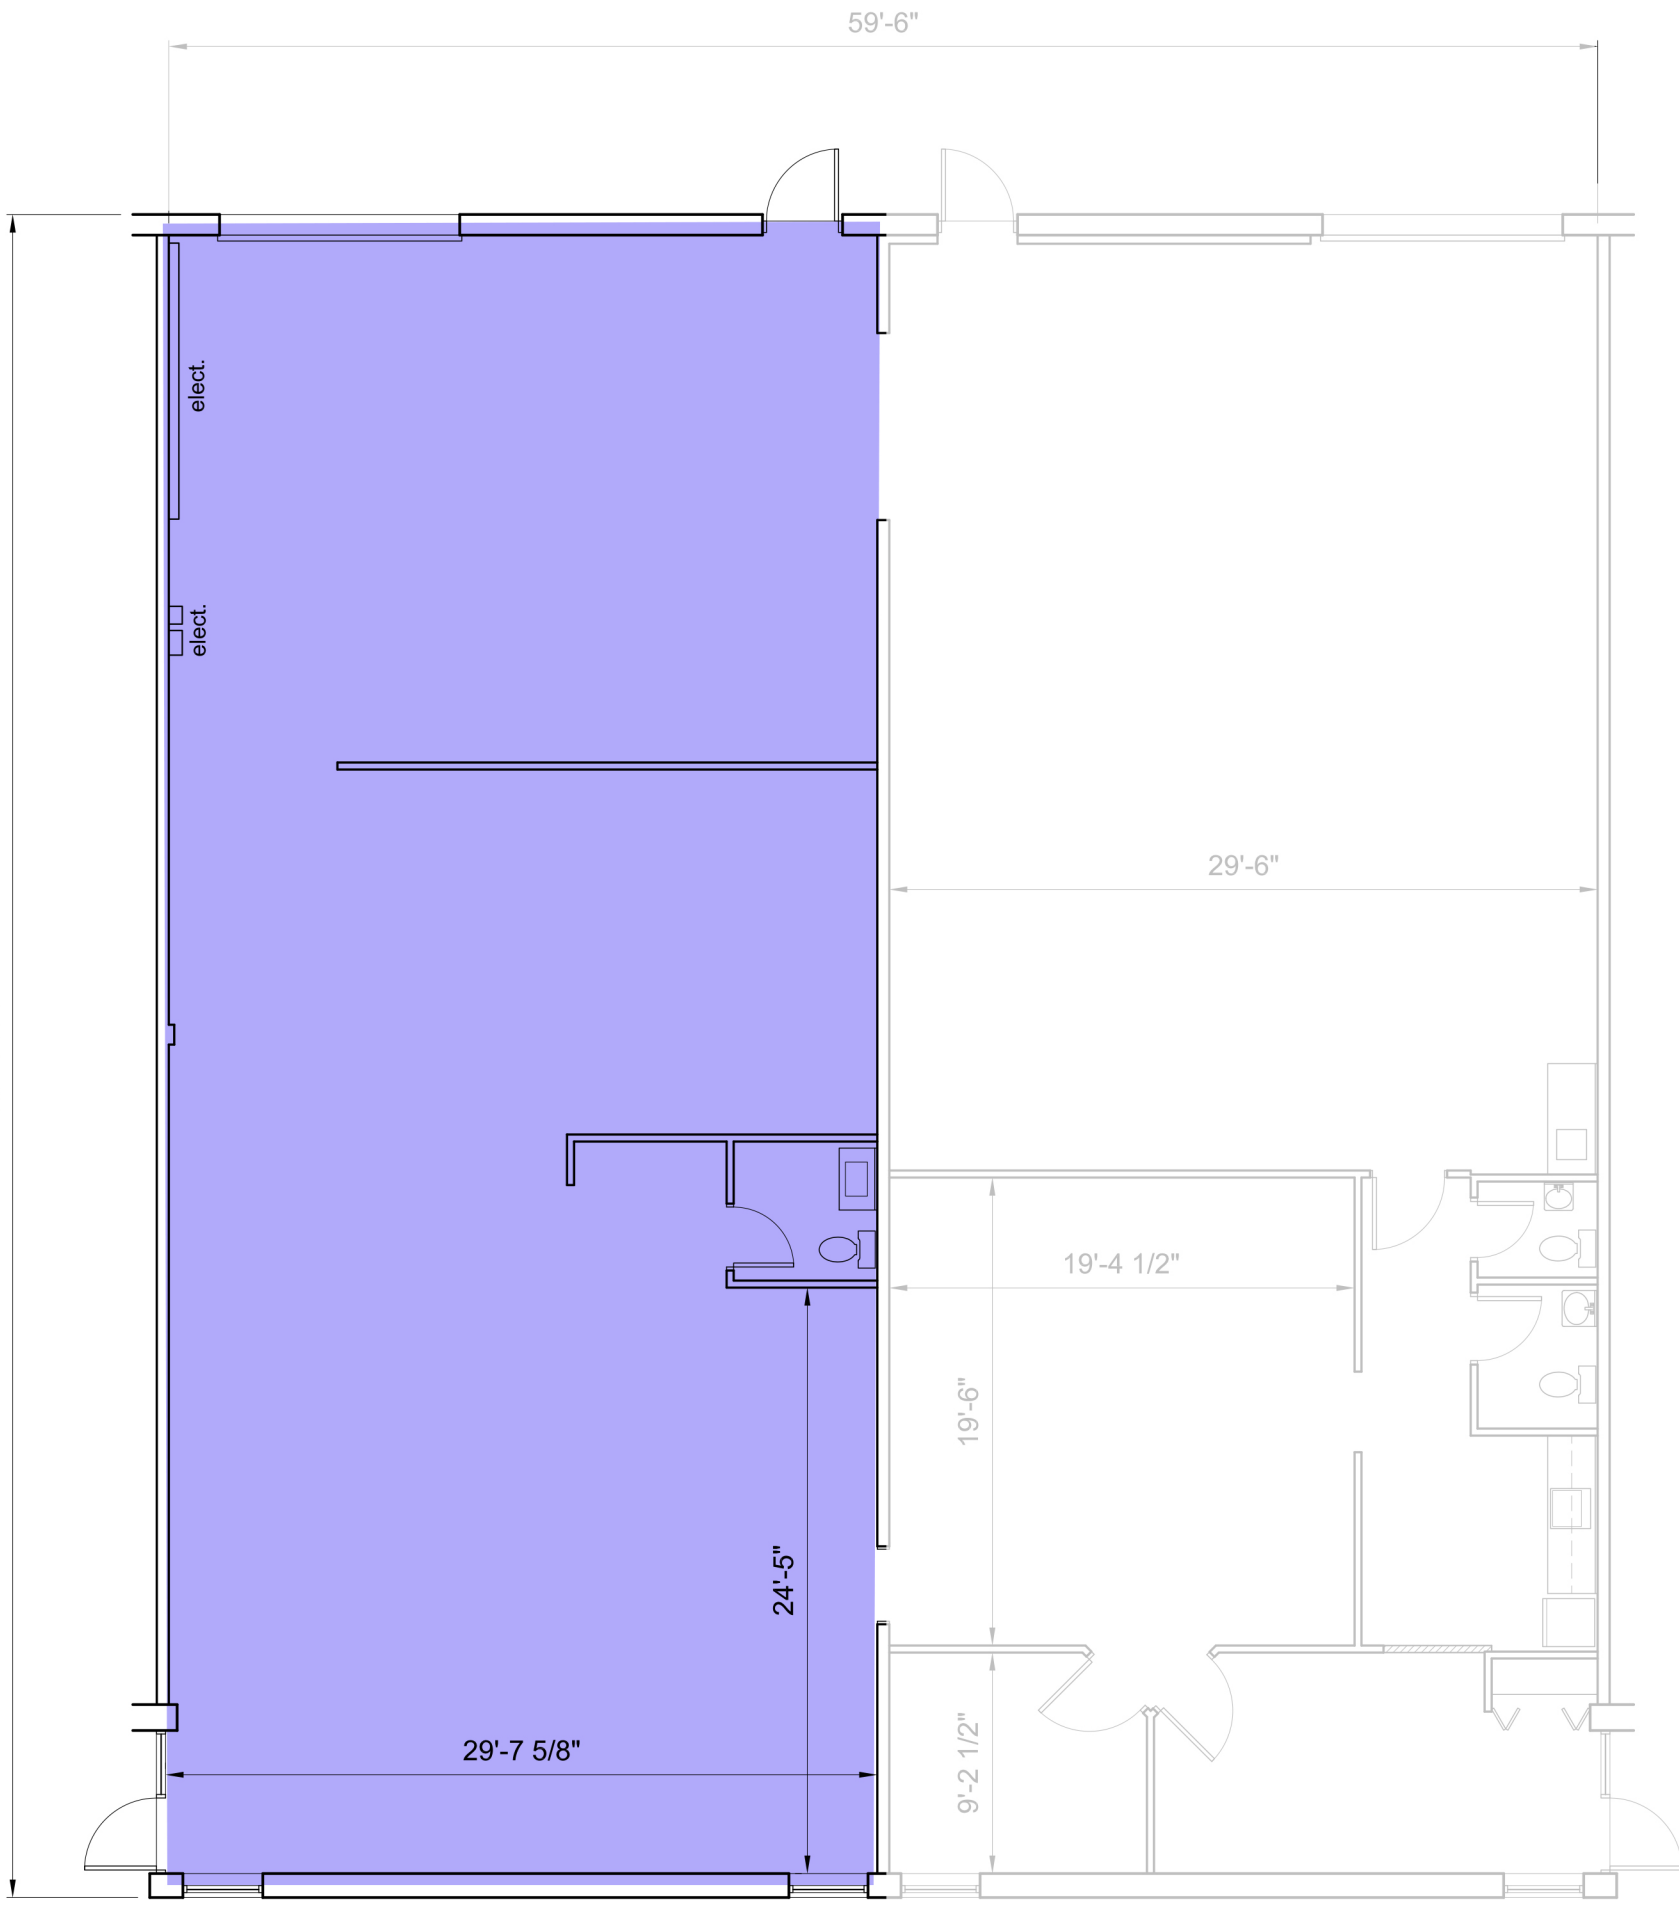

Existing Floor Plan

1/8" = 1'-0"

Existing Layout for:

18 Enterprise Avenue

Units F & G
Nepean, ON

DRAWINGS plus
900 Greenbank Road
Suite 509
Nepean, ON K2J 4P6

Scale: 1/8" = 1'-0"

Date: Nov. 07, 2017

Dwg. No. 18EA-F&G