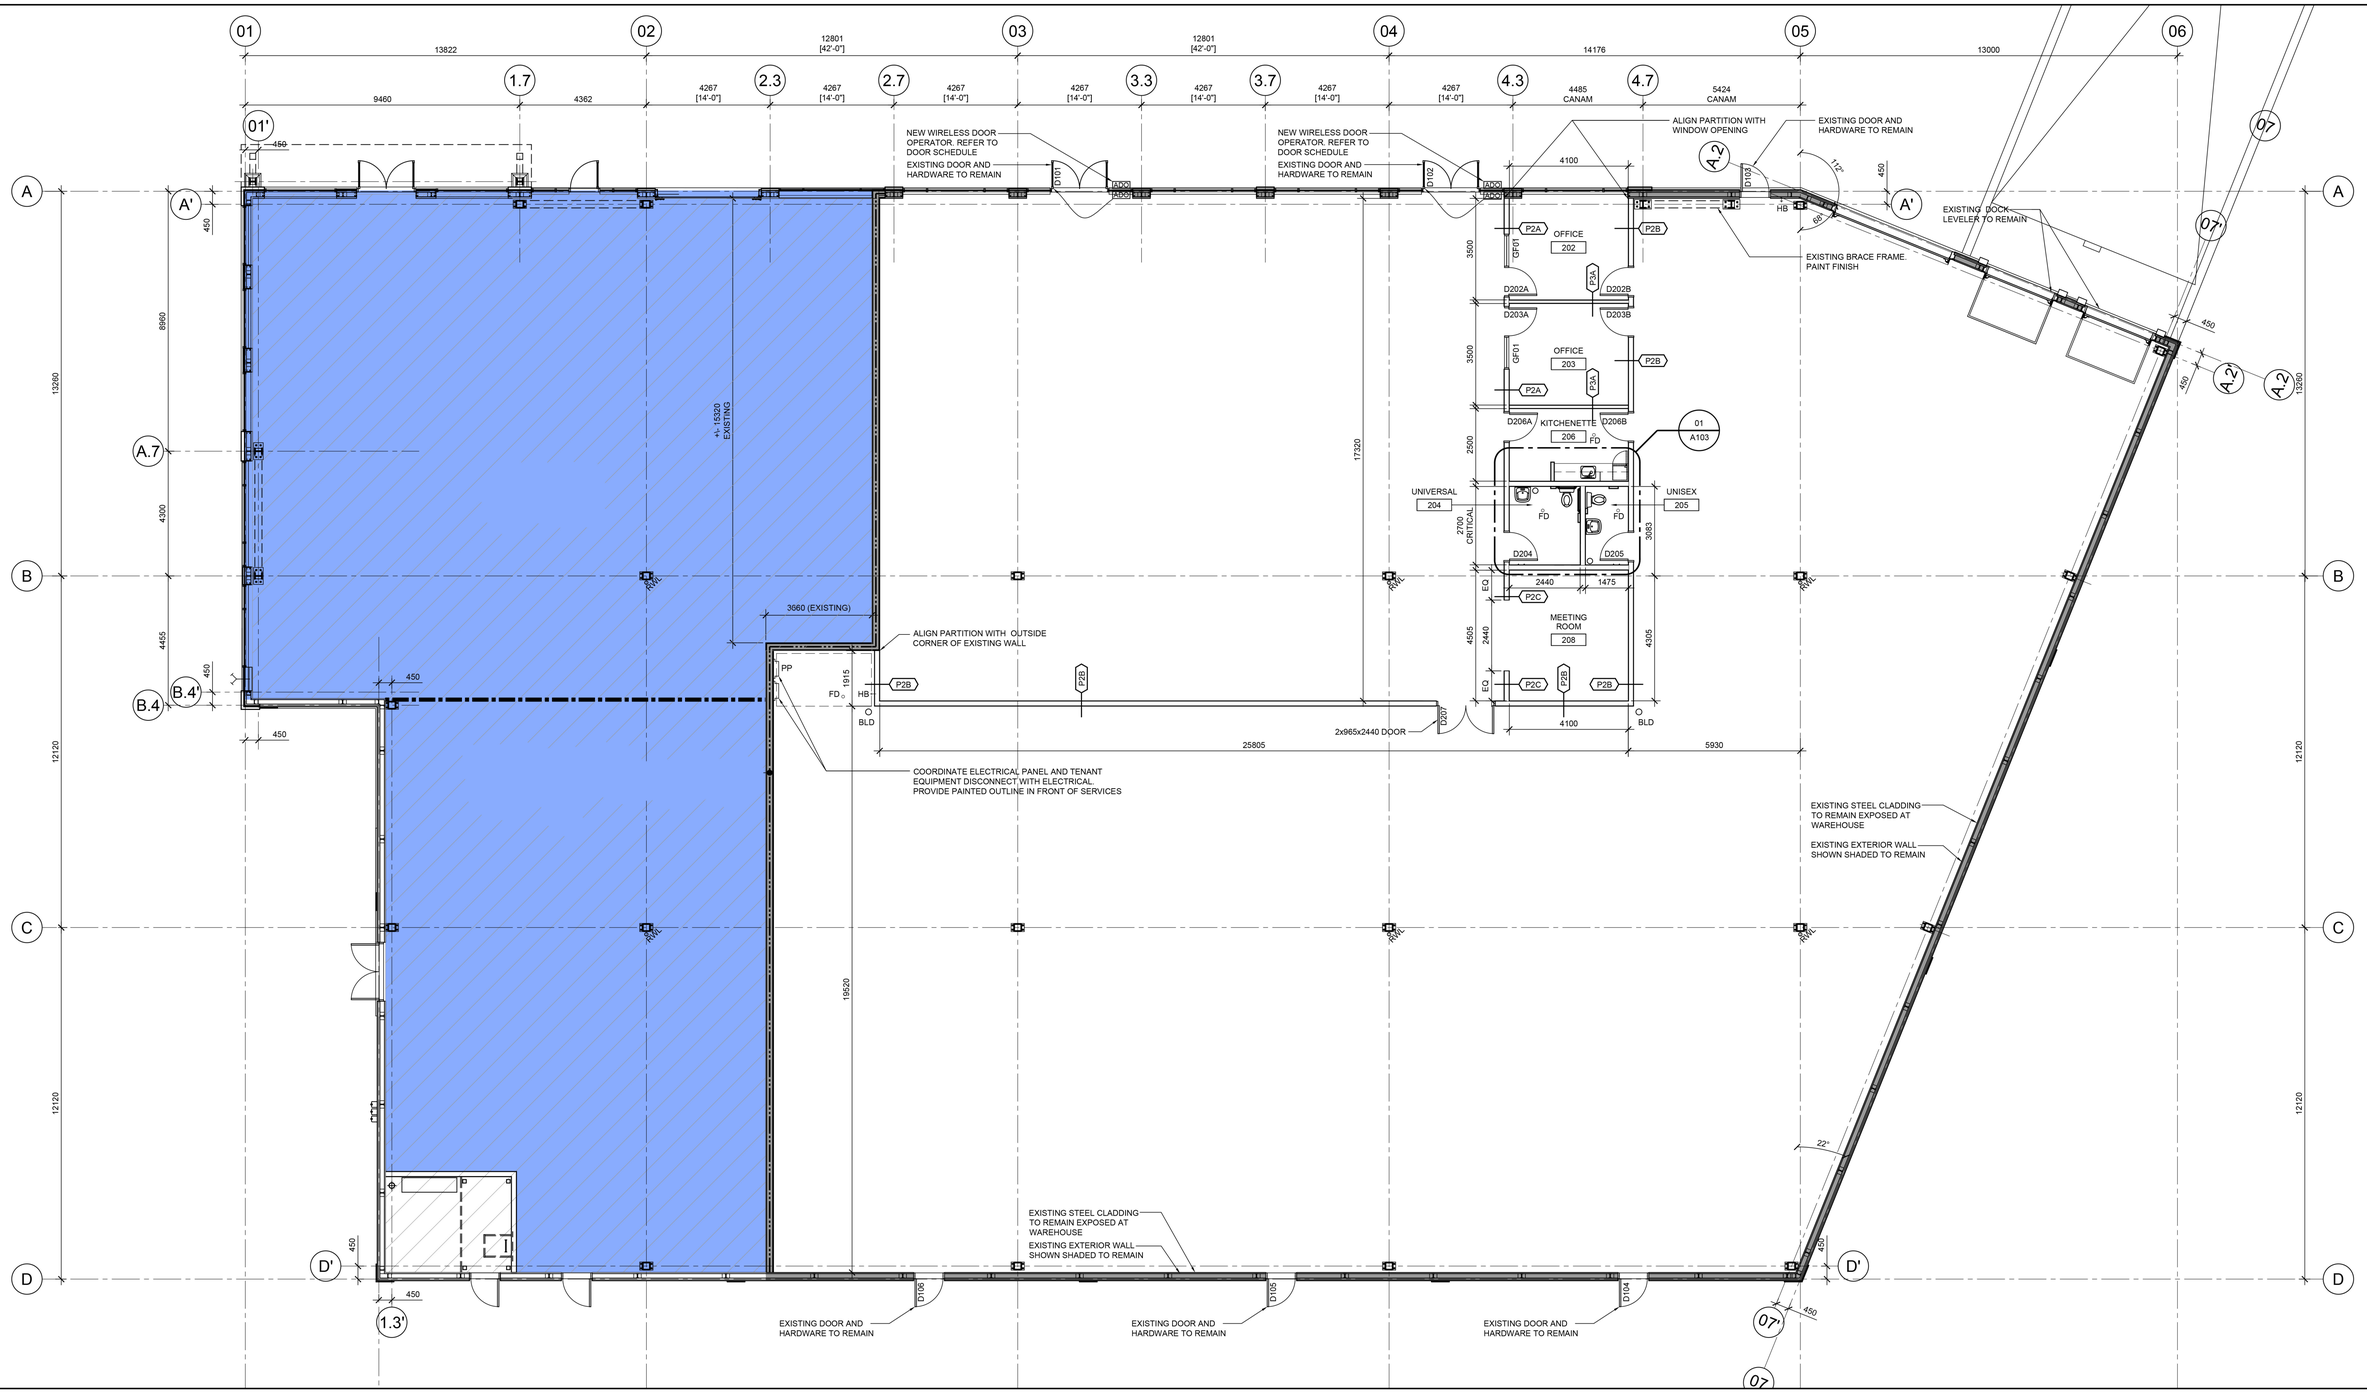

01 FLOOR PLAN

02 CEILING PLAN